



Permit #F00138639-E

FilmL.A., Inc.
6255 W Sunset Blvd, 12th Floor
Hollywood, CA 90028
t: (213)977-8600 - f: (213)977-8601
www.filmla.com

Summary Information**Permit No:** F00138639-E**Type of Permit:** FILMING**Release Date:** 06/19/2018**Production Company** MINIM PRODUCTIONS INC**Producer** Melissa Wylie**Insured Company Name** MINIM PRODUCTIONS INC**Director** Stephen Falk

Contact Phone No. 323-956-1400

1st AD M.Ryan Traylor

1

Production Manager Melissa Wylie

Contact Phone No.

FilmL.A. Coordinator Daniel Poissant

2 5555 MELROSE AVENUE, DEMILLE

Fax BUILDING 1ST FLOOR

Location Manager Eric Petersen

Address LOS ANGELES, California 90038

Primary Phone Mobile - 310-804-7042

Secondary Phone

Production Title YOU'RE THE WORST**Location Assistant** TBD TBD**Type of Production** TV Drama

Primary Phone Mobile - TBD

Secondary Phone

Fees

Posting 300 \$69.00

Total Permit Fee \$1,278.00

Posting 600 \$138.00

Number of Locations 1

Posting 900 \$414.00

Posting 1800 \$414.00

Notification Charge \$243.00



FilmL.A., Inc.
6255 W Sunset Blvd, 12th Floor
Hollywood, CA 90028
t: (213)977-8600 - f: (213)977-8601
www.filmla.com

Summary Information**Location****Location 1 of 1****Page 1 of 3**

Permit Number	F00138639-E	Location Manager	Eric Petersen
Production Company	MINIM PRODUCTIONS INC	Primary Phone	Mobile - 310-804-7042
Insured Company	MINIM PRODUCTIONS INC	Secondary Phone	
Production Title	YOU'RE THE WORST		

Location Address 11280 Santa Monica Blvd, Los Angeles, CA, 90025**Location Type** Retail Business**Prep Dates** 6/19/2018 - 6/19/2018 07:00 - 19:00 1 day**Film Dates** 6/20/2018 - 6/21/2018 09:00 - 06:00 1 day
6/21/2018 - 6/22/2018 12:00 - 06:00 1 day**Strike Dates** 6/22/2018 - 6/22/2018 07:00 - 19:00**Open or Closed to the Public** Closed

Generic Conditions A copy of the permit must be clearly visible and placed on top of the dash of any vehicle parked in a city lot.
Equipment staging and vehicles may park on one side of the street only.
Must Maintain 5' Clearance on Sidewalks/Walkways
Must maintain local/emergency access
No cast or crew parking on area streets
No interference with merchant activity.
No Parking in handicap spaces at anytime.
No steps from trailers, trucks or motorhomes may be facing road
Number of uniformed officers listed on the permit is a minimum requirement.
Permittee remains responsible for deploying a sufficient number of uniformed officers to provide traffic and crowd control to ensure the safety of the film crew and the public.
Traffic control must be done in accordance w/MUTCD
Traffic Officers Required
Uniformed officers shall have a copy of the film permit in their possession and are required to confirm that all traffic control signage devices are in place.

Please see attached document Santa Monica Blvd btwn Sawtelle Blvd & Beloit Ave SS curb - Youre The Worst.pdf

Equipment on Location	Type	Quantity	Personnel on Location	Type	Quantity
	5 or 10 ton trucks	5		Cast	5
	Cast/Crew vehicles	55		Crew	75
	Catering Truck	1		Extras	10
	Condors	1		Off-Duty/Retired LAPD Officer(s)	2



FilmL.A., Inc.
6255 W Sunset Blvd, 12th Floor
Hollywood, CA 90028
t: (213)977-8600 - f: (213)977-8601
www.filmla.com

Summary Information**Location****Location 1 of 1****Page 2 of 3**

Permit Number	F00138639-E	Location Manager	Eric Petersen
Production Company	MINIM PRODUCTIONS INC	Primary Phone	Mobile - 310-804-7042
Insured Company	MINIM PRODUCTIONS INC	Secondary Phone	
Production Title	YOU'RE THE WORST		

Cranes	1
Cube Trucks	3
Generator	1
Honey Wagons	1
Picture vehicles	5
Portable restrooms	1
Scissor Lifts	1
Semi Trucks	5
Stakebed Trucks	5
Trailers	4
Vans	4

Filming Activities Atmospheric Smoke Effects; Drive ups & away; Equipment on property; Equipment on sidewalk, in curb lane & across street; Interior and exterior dialogue; Intermittent pedestrian control; Intermittent traffic control - 2 minutes standard; Wetdown; Thursday 6/21 8:00pm- 23:59 Displace MTA bus stop # 4 (Eastbound bus from Santa monica Bl, Sawetelle blvd- Beloit Ave) on ; simulated smoking fake cigarettes, Atmospheric water base Smoke;

Jurisdiction **Political:** Los Angeles City - Council District 11

Police: Los Angeles Police Department

Fire: Los Angeles City

Thomas Guide **Page:** 632

Grid: A5

Approvals LOS ANGELES CITY POLICE DEPARTMENT

Gabriel Martinez

Coordinator Note RIDER E RELEASES LOCATION

Parking **Base Camp**
Location Type : Filming Location

Crew Parking
Location Type : Filming Location

Parking Notes
CREW PARKING AT BOWTIE PARCEL (STATE PARK)

Posting "No Parking" signs E/S SAWTELLE AVE, SANTA MONICA BLVD -IOWA AVENUE TRUCKS PARKING OVERNIGHT
B/S IOWA AVE, W SAWTELLE BLVD - BELOIT AVENUE TRUCKS PARKING OVERNIGHT



FilmL.A., Inc.
6255 W Sunset Blvd, 12th Floor
Hollywood, CA 90028
t: (213)977-8600 - f: (213)977-8601
www.filmla.com

Summary Information**Location****Location 1 of 1****Page 3 of 3**

Permit Number F00138639-E
Production Company MINIM PRODUCTIONS INC
Insured Company MINIM PRODUCTIONS INC
Production Title YOU'RE THE WORST

Location Manager Eric Petersen
Primary Phone Mobile - 310-804-7042
Secondary Phone

Approximate Footage 1501 - 1800**Log Number** 205824**Date(s)** 6/19/2018 to 6/22/2018**Time(s)** 00:00 to 00:00

Posting "No Parking" signs S/S IDAHO AVE, W SAWTELLE BLVD - CORINTH AVE
N/S IDAHO AVE, W SAWTELLE BLVD - EAST 200FT

Approximate Footage 601 - 900**Log Number** 205825**Date(s)** 6/19/2018 to 6/22/2018**Time(s)** 00:00 to 00:00

Posting "No Parking" signs S/S SANTA MONICA BLVD BELOIT AVENUE - WEST CORINTH AVE


Approximate Footage 601 - 900**Log Number** 205912**Date(s)** 6/20/2018 to 6/22/2018**Time(s)** 00:00 to 00:00

Posting "No Parking" signs B/S OF PURDUE AVE , SANTA MONICA BLVD SOUTH TO DEAD END

Approximate Footage 301 - 600**Log Number** 205827**Date(s)** 6/19/2018 to 6/22/2018**Time(s)** 00:00 to 00:00

Posting "No Parking" signs E/S OF BUTLER AVE STARTING AT 1632 BUTLER AVE GOING SOUTH 100 FEET

Approximate Footage 0 - 300**Log Number** 206092**Date(s)** 6/21/2018 to 6/22/2018**Time(s)** 00:00 to 00:00

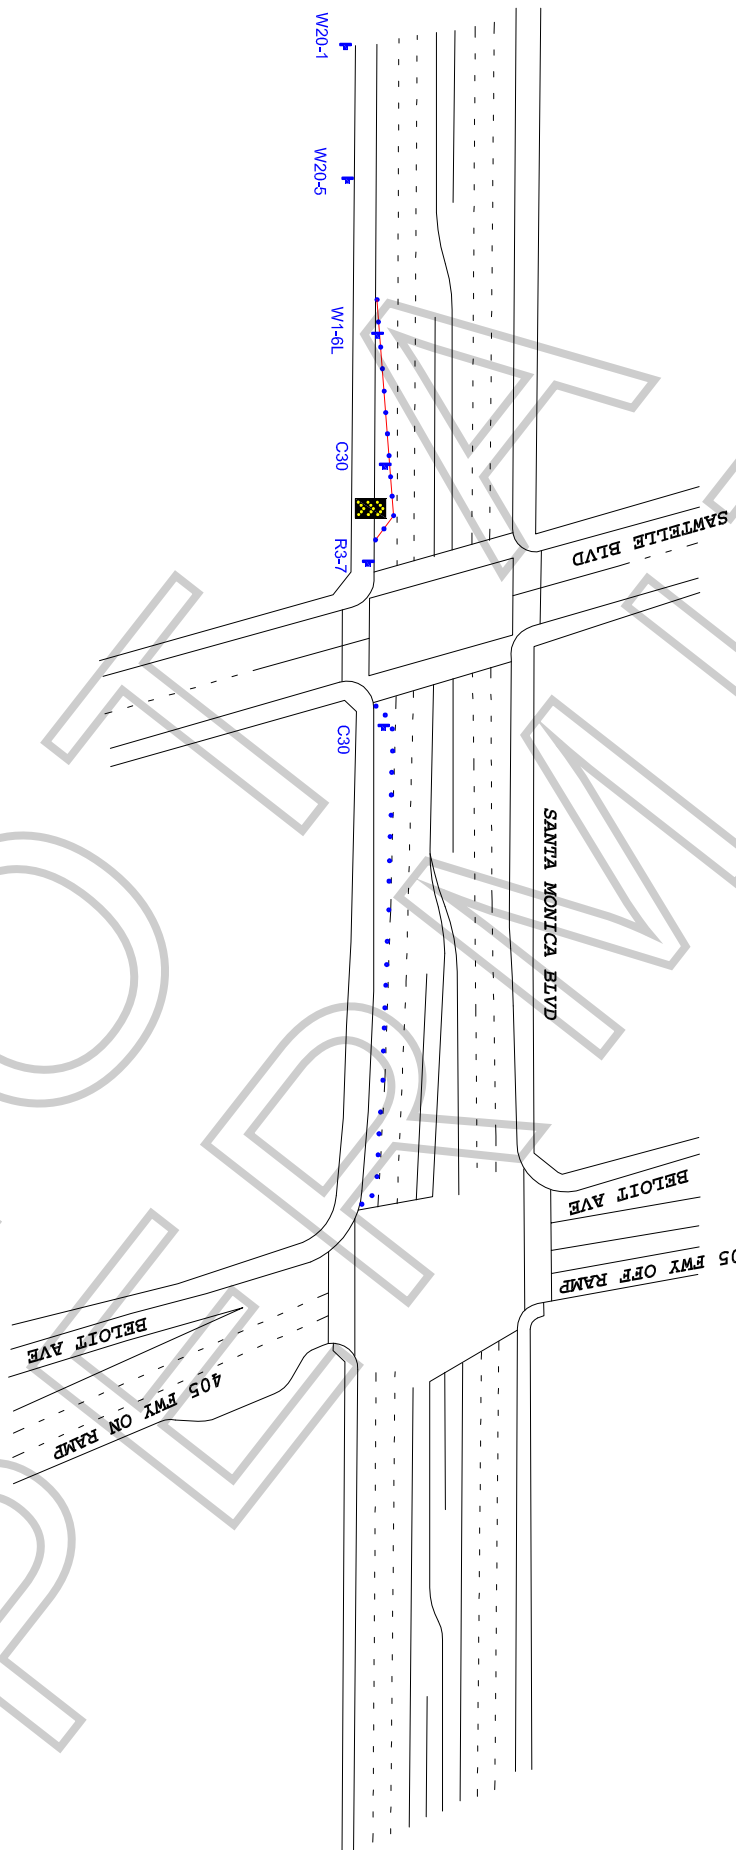

1. DATE/TIME: 6-20-18 FROM 11:00 HOURS TO 6-21-18 06:00 HOURS.
2. ALL SIGNING, STRIPING, AND TRAFFIC CONTROL DEVICES SHALL CONFORM TO THE (CURRENT) STATE OF CALIFORNIA DEPARTMENT OF TRANSPORTATION (CALTRANS) STANDARD PLANS AND STANDARD SPECIFICATIONS, CALIFORNIA MUTCD, AND ANY ADDENDUMS THERETO, AND AS SHOWN ON THESE PLANS. SYMBOLS AND ABBREVIATIONS USED ARE SHOWN ON CALTRANS STANDARD PLANS.
3. THERE WILL BE NO INTERFERENCE WITH TRAFFIC SIGNALS OR CROSSWALKS.
4. CONES WILL BE 28" MINIMUM HEIGHT AND HAVE REFLECTORIZED SLEEVES FOR NIGHT WORK.
5. POLICE WILL DIRECT TRAFFIC IF NECESSARY.

TOP FOR: _____	
LOCATION: SOUTH SIDE CUBB LANE CLOSURE SANTA MONICA BLVD BTWN SAWTELLE BLVD & BELOW AVE LOS ANGELES, CALIFORNIA	
YOU'RE THE WORST	
CONTACT: BRIAN ESCOBAR OFFICE# 323-579-1175 ERIC PETERSON PH# 310-804-7042	
JCL TRAFFIC SERVICES (213) 622-9775 C31-CA Lic # 805357	
DATE _____	REVISIONS _____
SCALE: N.T.S.	DRAWER: MARIO MENDIAR
FILM L.A. _____	DP _____